SOUTH RING ROAD

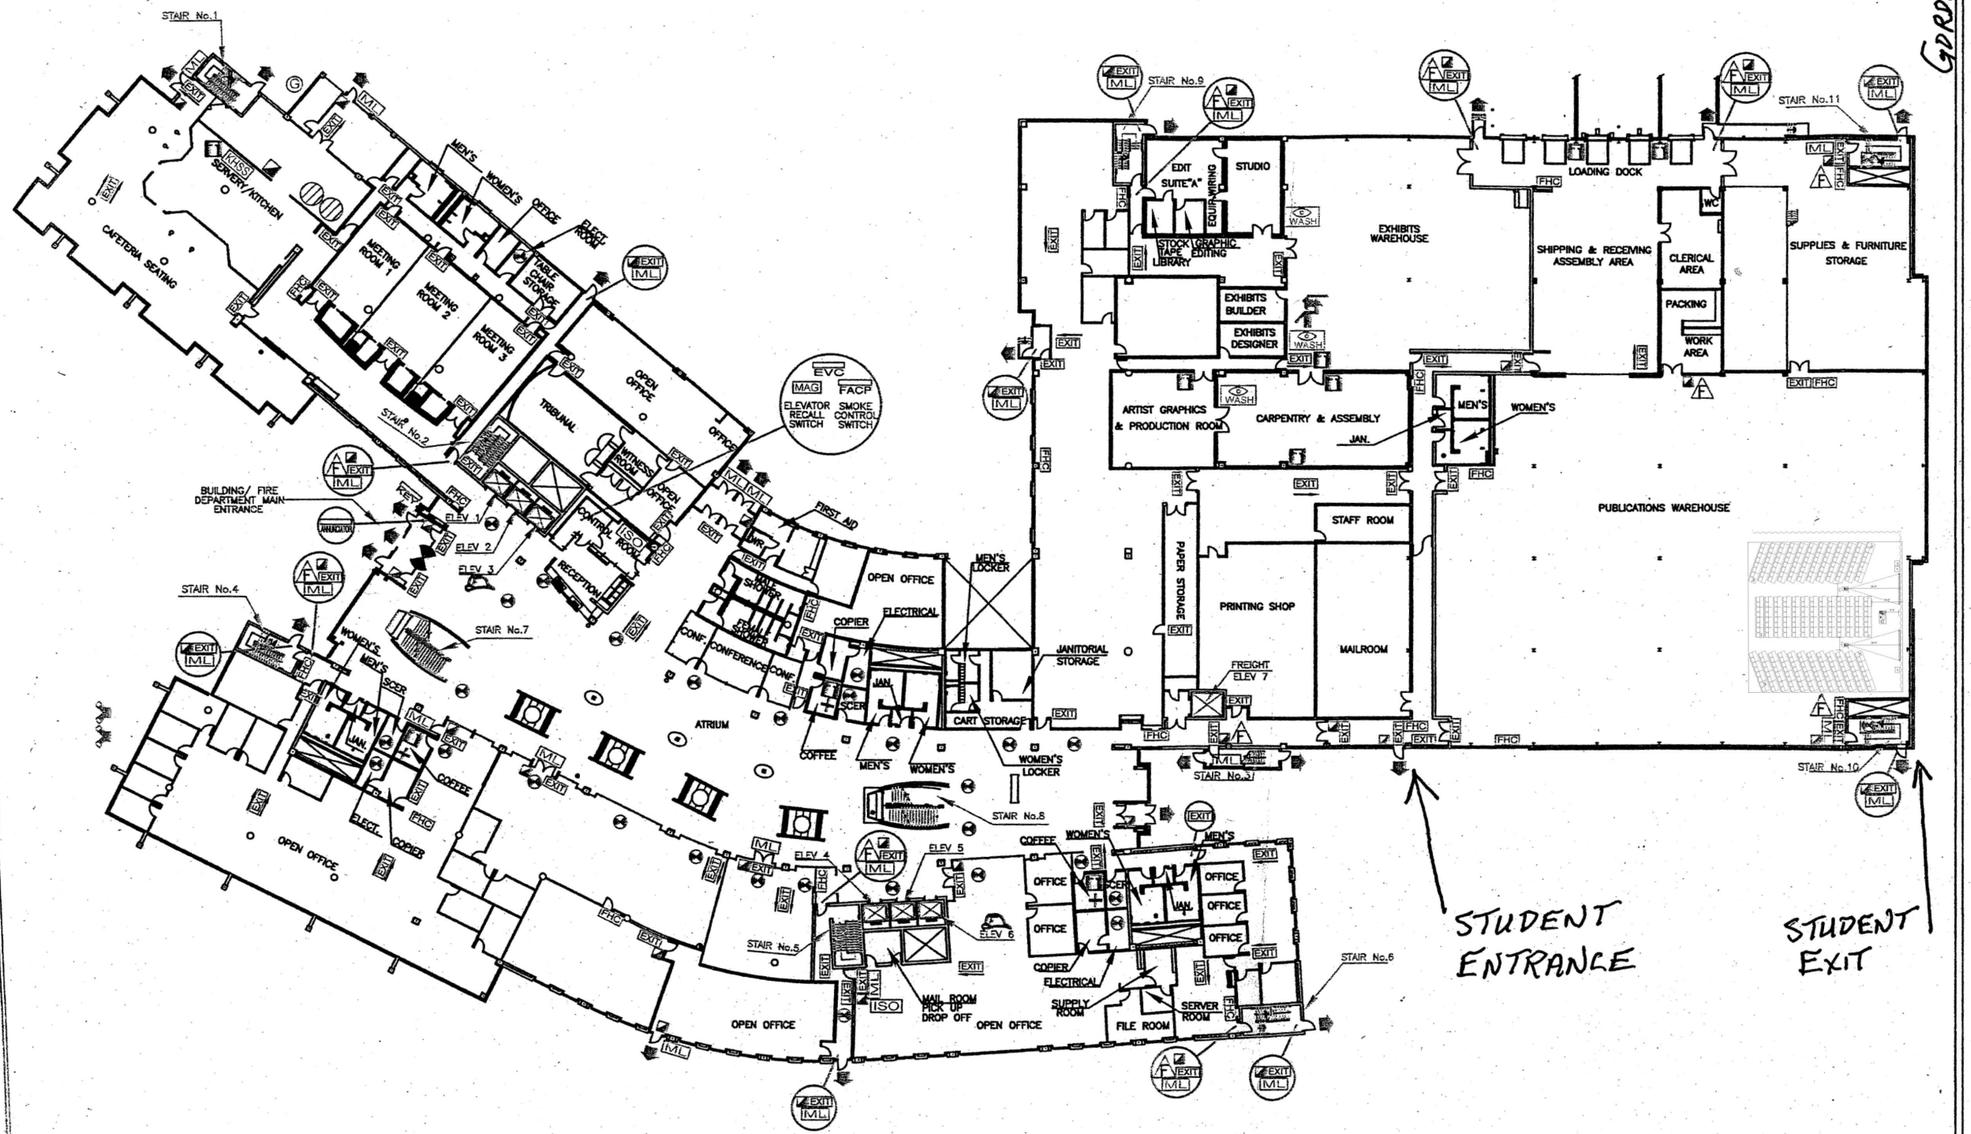

LEGEND

- FIRE EXTINGUISHER
- EXIT SIGN
- MANUAL PULL STATION
- FHC — FIRE HOSE CABINET WITH FIRE EXTINGUISHER
- FIRE DEPARTMENT CONNECTION
- G — GAS SHUT OFF
- FACP — FIRE ALARM CONTROL PANEL
- DIRECTION OF EGRESS
- ANNUNCIATOR — FIRE ALARM ANNUNCIATOR PANEL
- KEY — KEY BOX
- EVC — EMERGENCY VOICE COMMUNICATION SYSTEM PANEL
- FIREFIGHTER'S ELEVATOR
- FIREFIGHTER'S TELEPHONE / EMERGENCY TELEPHONE
- ISO — SPRINKLER ISOLATION VALVE
- MAG — MAGLOCK KEY RELEASE
- ML — MAG LOCKED DOOR
- KHSS — KITCHEN HOOD SUPPRESSION SYSTEM
- MANUAL PULL STATION FOR KITCHEN SYSTEM
- KITCHEN SYSTEM CYLINDER
- SMOKE DETECTOR
- EMERGENCY SHOWER STATION
- WASH — EYE WASH STATION
- FIRST AID KIT

FIREPOINT
Fire Safety Plan Development
27-180 Wilkinson Road Brampton, ON L6T 4W8
PHONE: (905) 874-9400 FAX: (905) 874-9479
EMAIL: info@firepoint.ca WEB: www.firepoint.ca

PROJECT:

CBRE
CB RICHARD ELLIS
1 STONE ROAD WEST
GUELPH, ONTARIO, N1G 4Y2

TITLE:	GROUND FLOOR PLAN		
DRAWN:	DO	PROJECT NO:	11770
CHECKED:	PC	DRAWING NO:	3 OF 8
SCALE:	N.T.S.		
DATE:	04/13/2010		